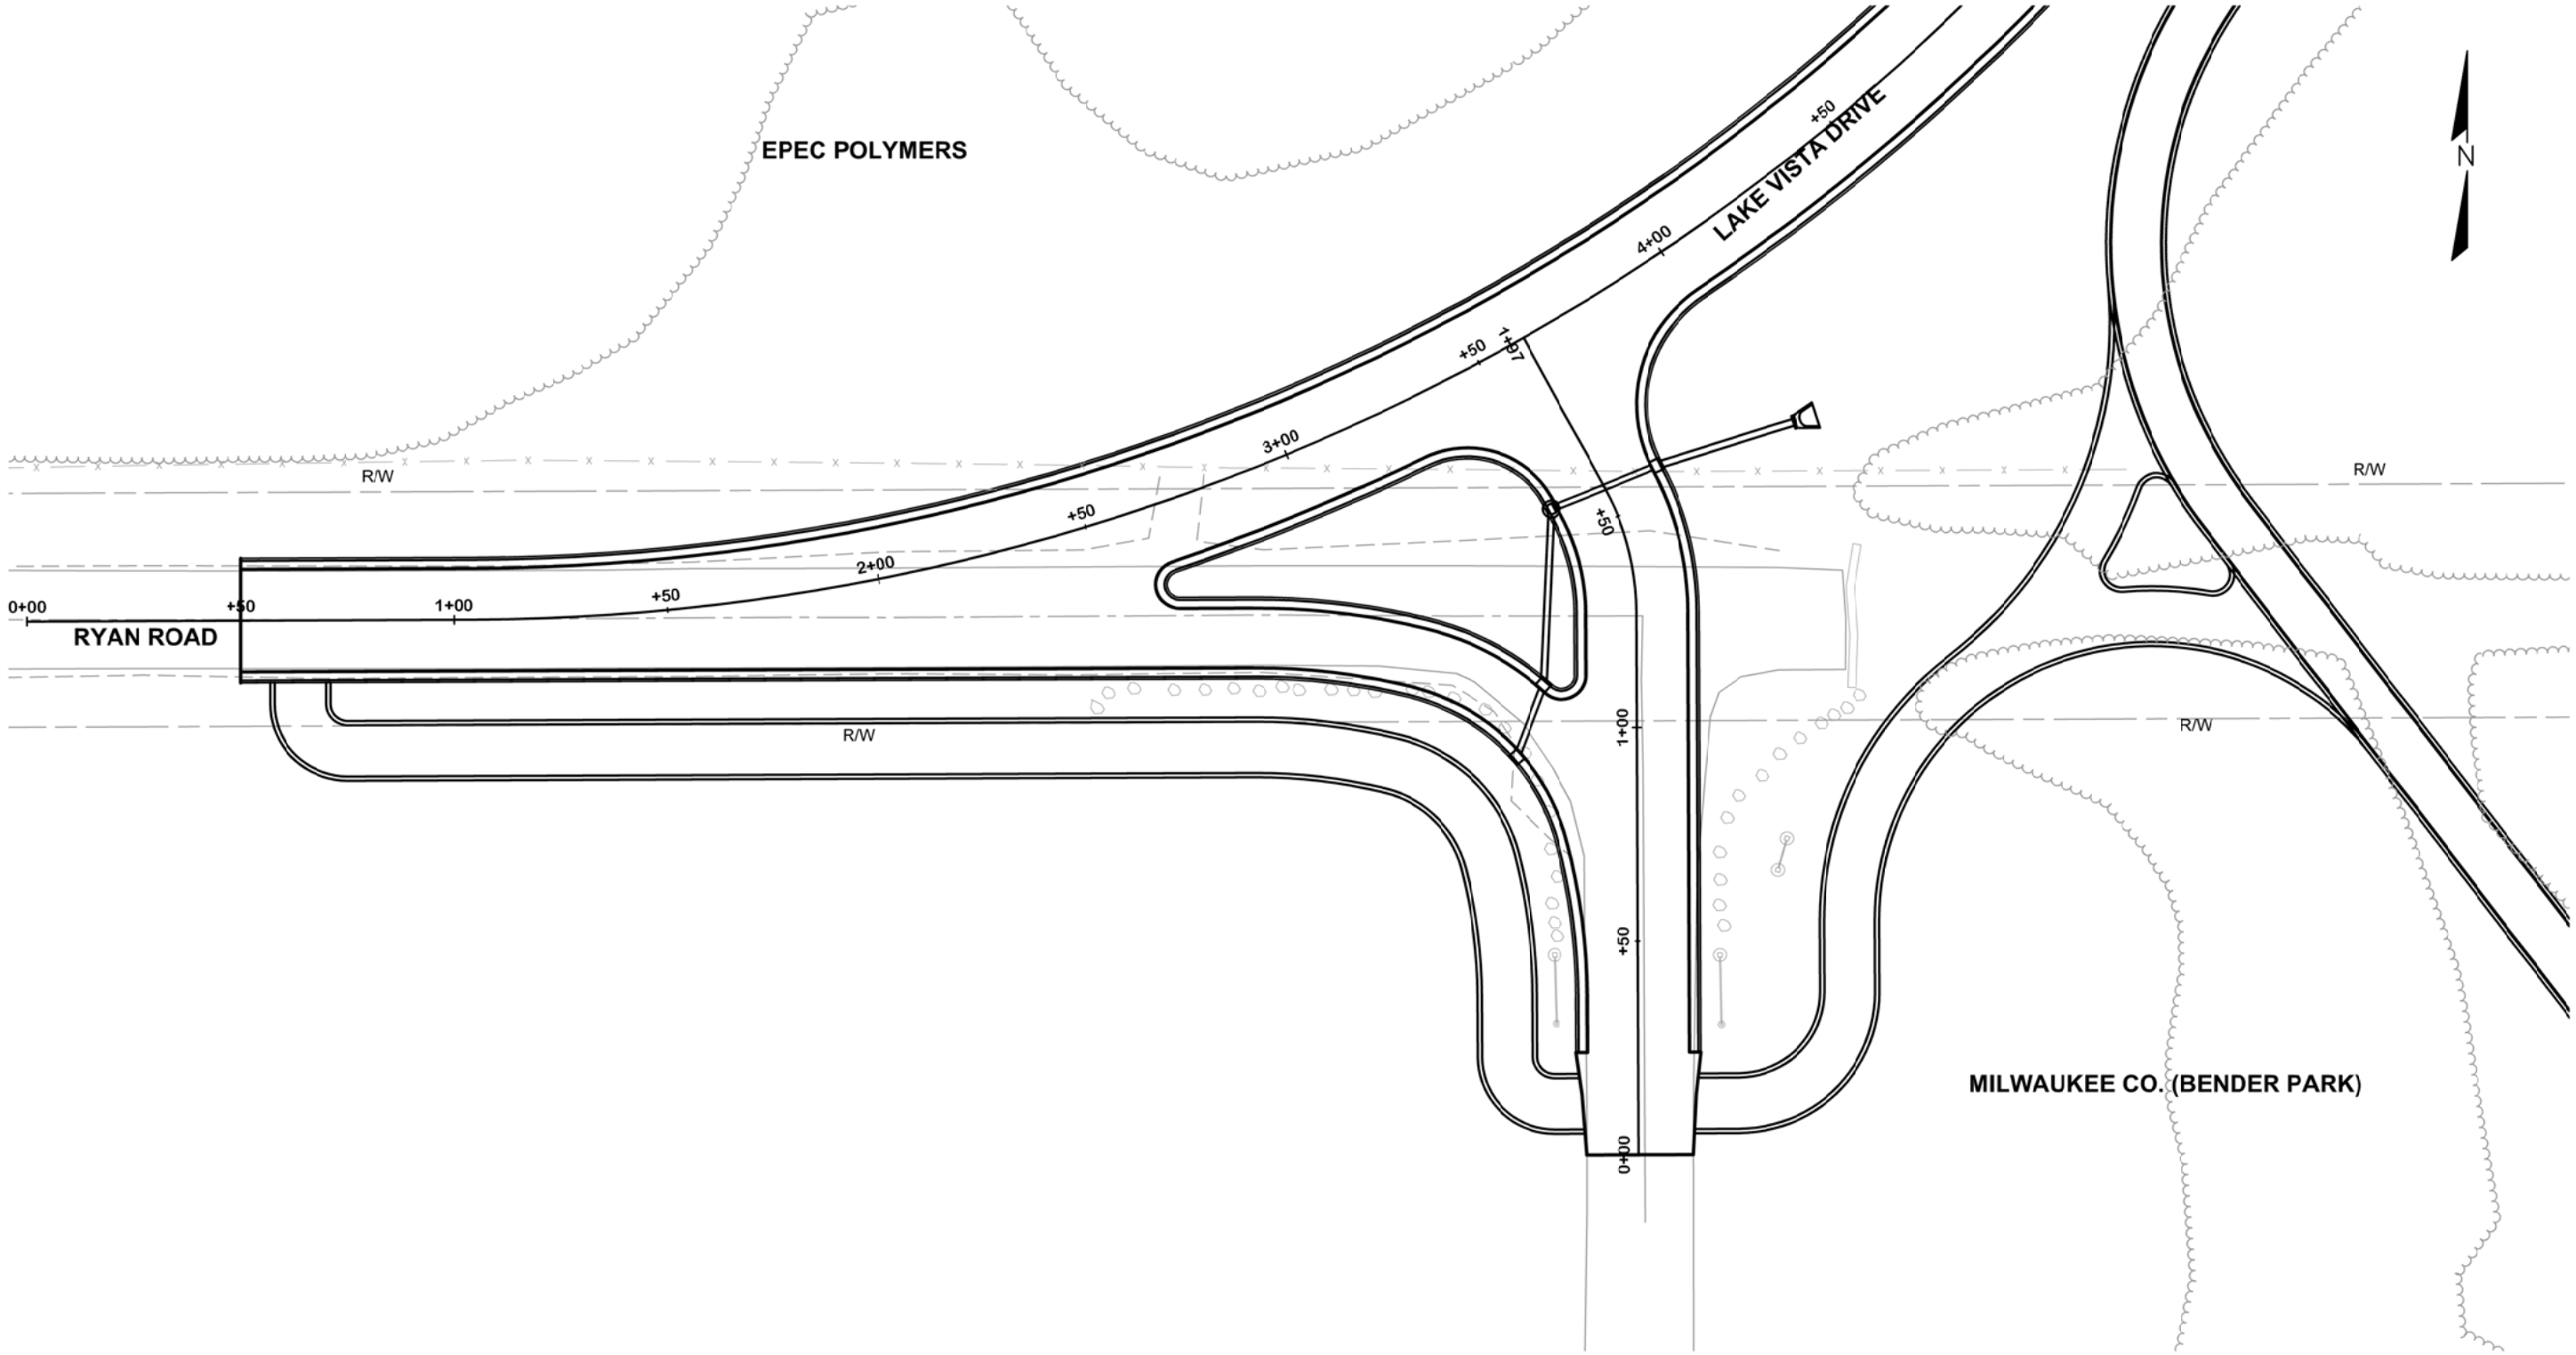

BAR SCALE

0 20 40 80

1" = 40

SA.	CITY OF OAK CREEK - ENGINEERING DEPARTMENT						
ST.							
W.	DESIGNED BY	DATE	DRAWN BY	DATE	CHECKED BY	DATE	APPROVED BY
G.	M. SULLIVAN	10/14	M. SULLIVAN	10/14			
E.							CITY ENGINEER / DATE
T.	**INTERSECTION DETAIL**						SCALE / SHEET
I.	**OPTION #1**						PLAN HOR. 1" = 40'
TS.	**LAKE VISTA DRIVE & E. RYAN ROAD**						PROFILE HOR. N/A
PP.							VER. N/A
	APPROVED BY COUNCIL RESOLUTION NO.						FILE NO:

OF