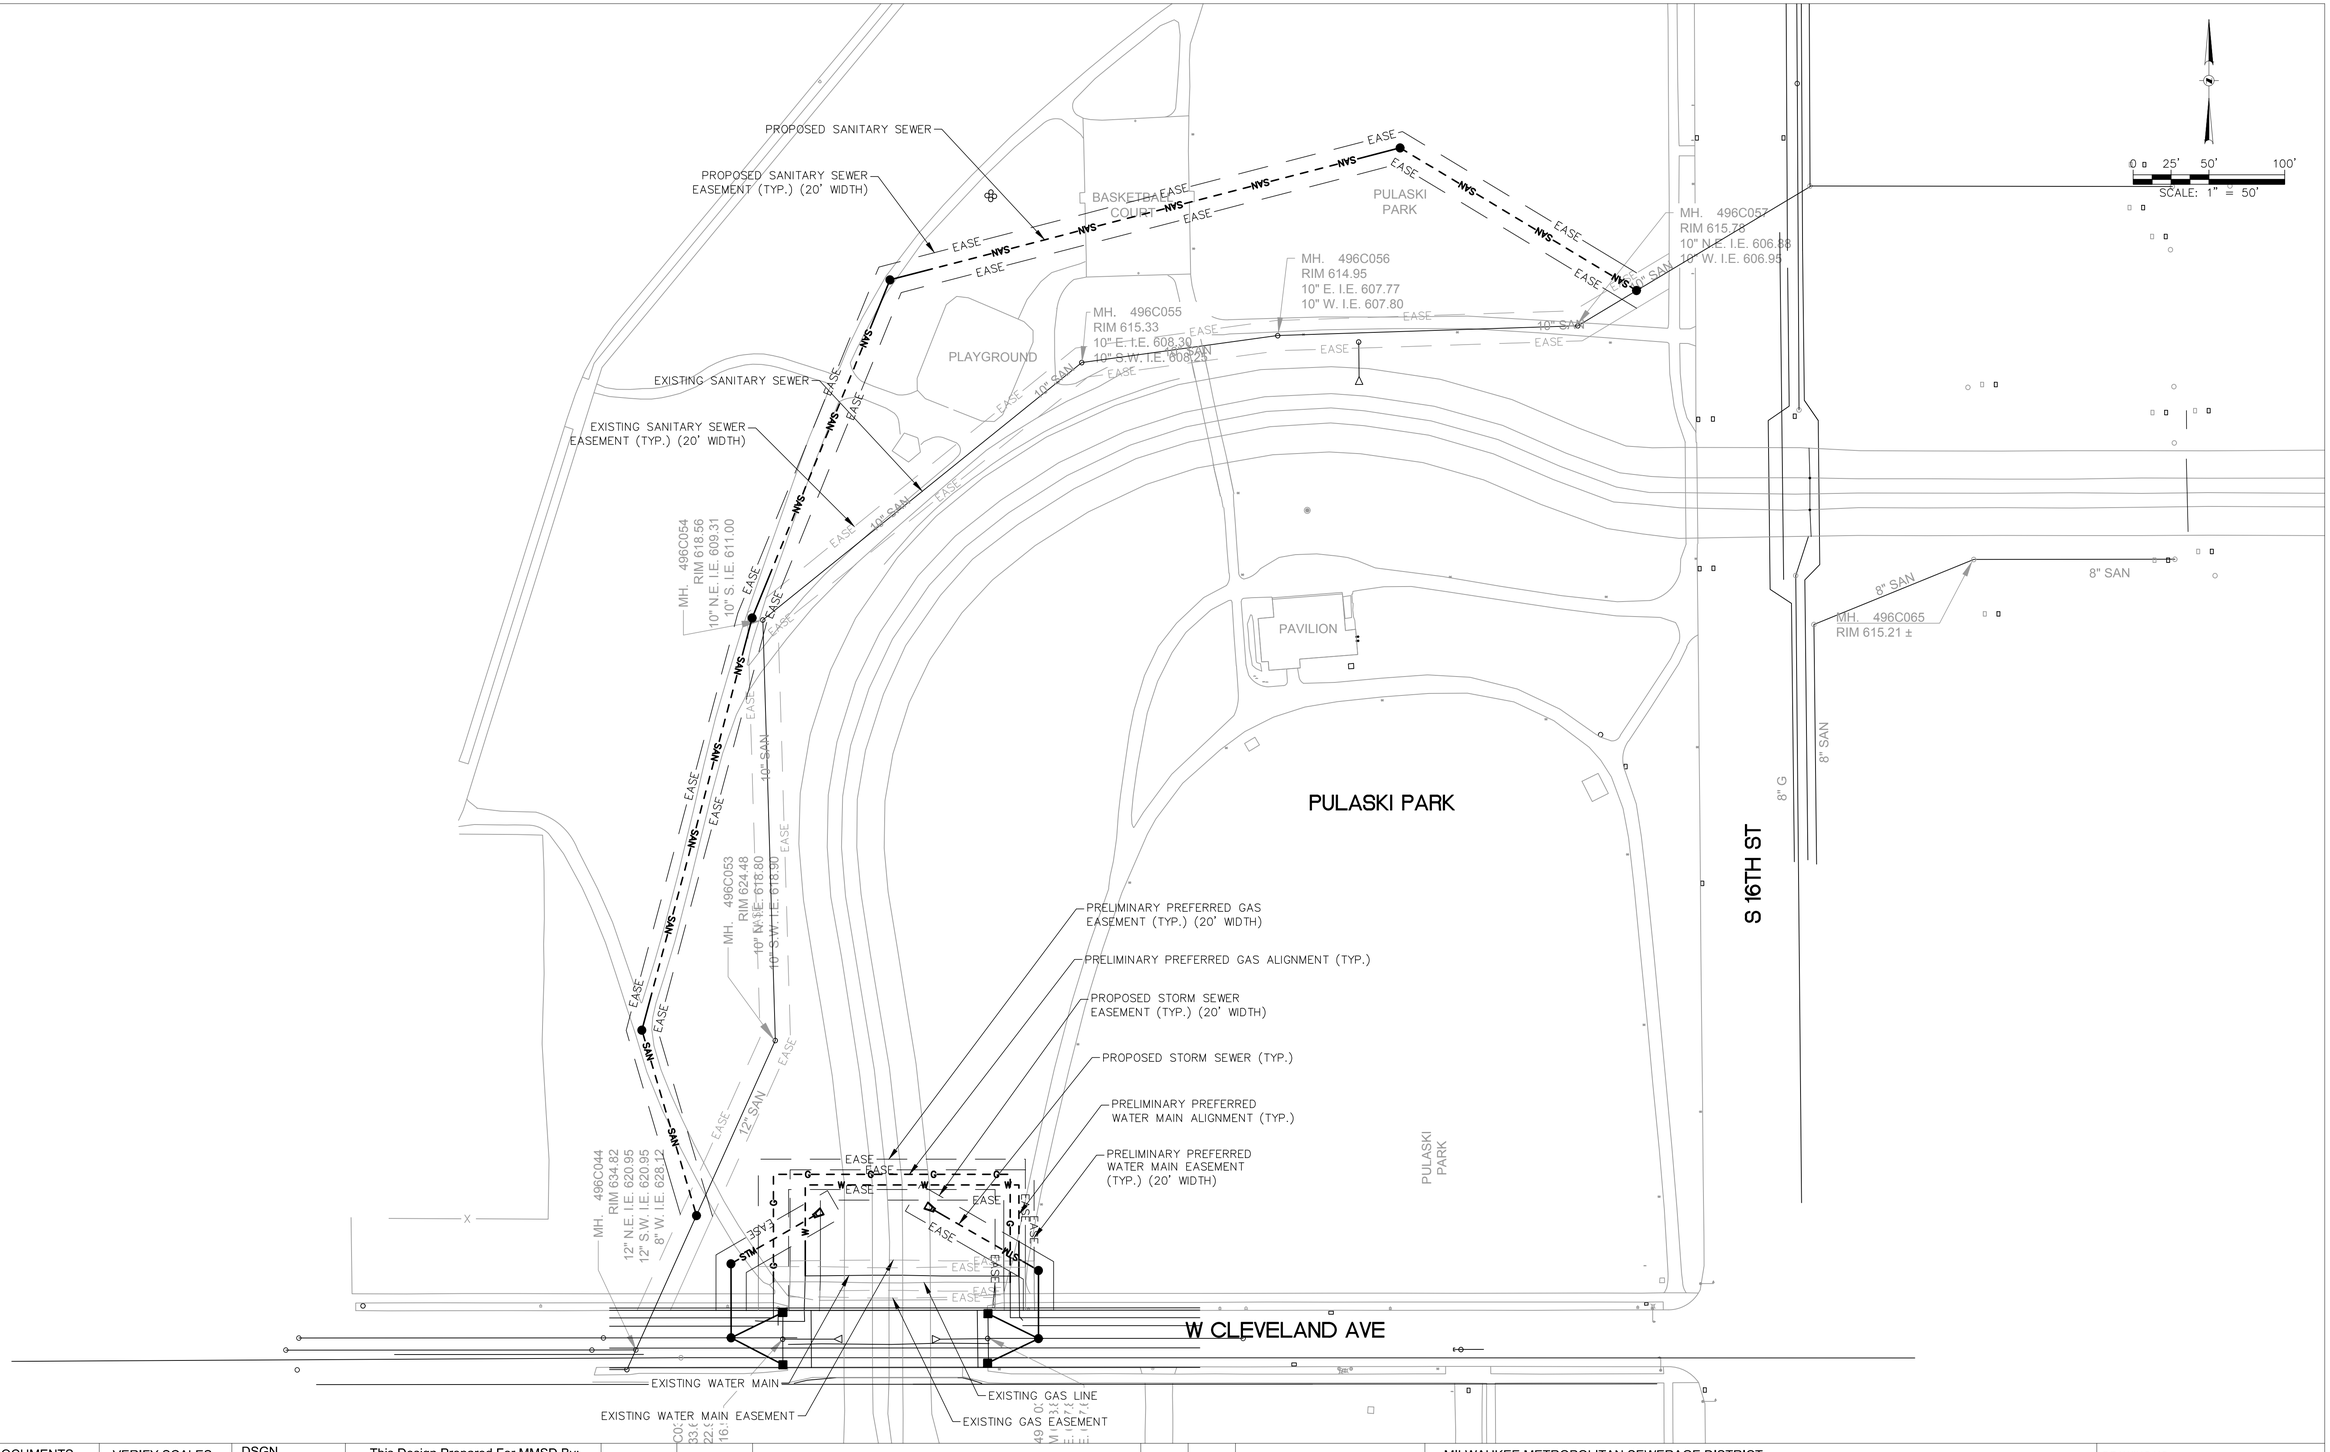

REUSE OF DOCUMENTS	VERIFY SCALES								
THIS DOCUMENT AND THE IDEAS AND DESIGNS INCORPORATED HEREIN IS AN INSTRUMENT OF PROFESSIONAL SERVICE AND IS NOT TO BE USED, IN WHOLE OR IN PART, FOR ANY OTHER PROJECT WITHOUT THE WRITTEN AUTHORIZATION OF THE MILWAUKEE METROPOLITAN SEWERAGE DISTRICT.	BAR IS ONE INCH ON ORIGINAL DRAWING 0" 1" IF NOT ONE INCH ON THIS SHEET, ADJUST SCALES ACCORDINGLY.	DSGN M.CHRISTENSON DR M.CHRISTENSON CHK E.NISBET APVD M.BEDNARSKI	This Design Prepared For MMSD By: GRAEF	REV. NO.	DATE	REVISION DESCRIPTION	BY	APVD	MMSD PARTNERS FOR A CLEANER ENVIRONMENT

MILWAUKEE METROPOLITAN SEWERAGE DISTRICT

WATERCOURSE
KINNICKINNIC RIVER REACH 2: PULASKI PARK

UTILITY EASEMENT EXHIBIT

DRAWING NO.:
SHEET:
DATE: NOVEMBER 3, 2017
CONTRACT:
MMSD FILE: